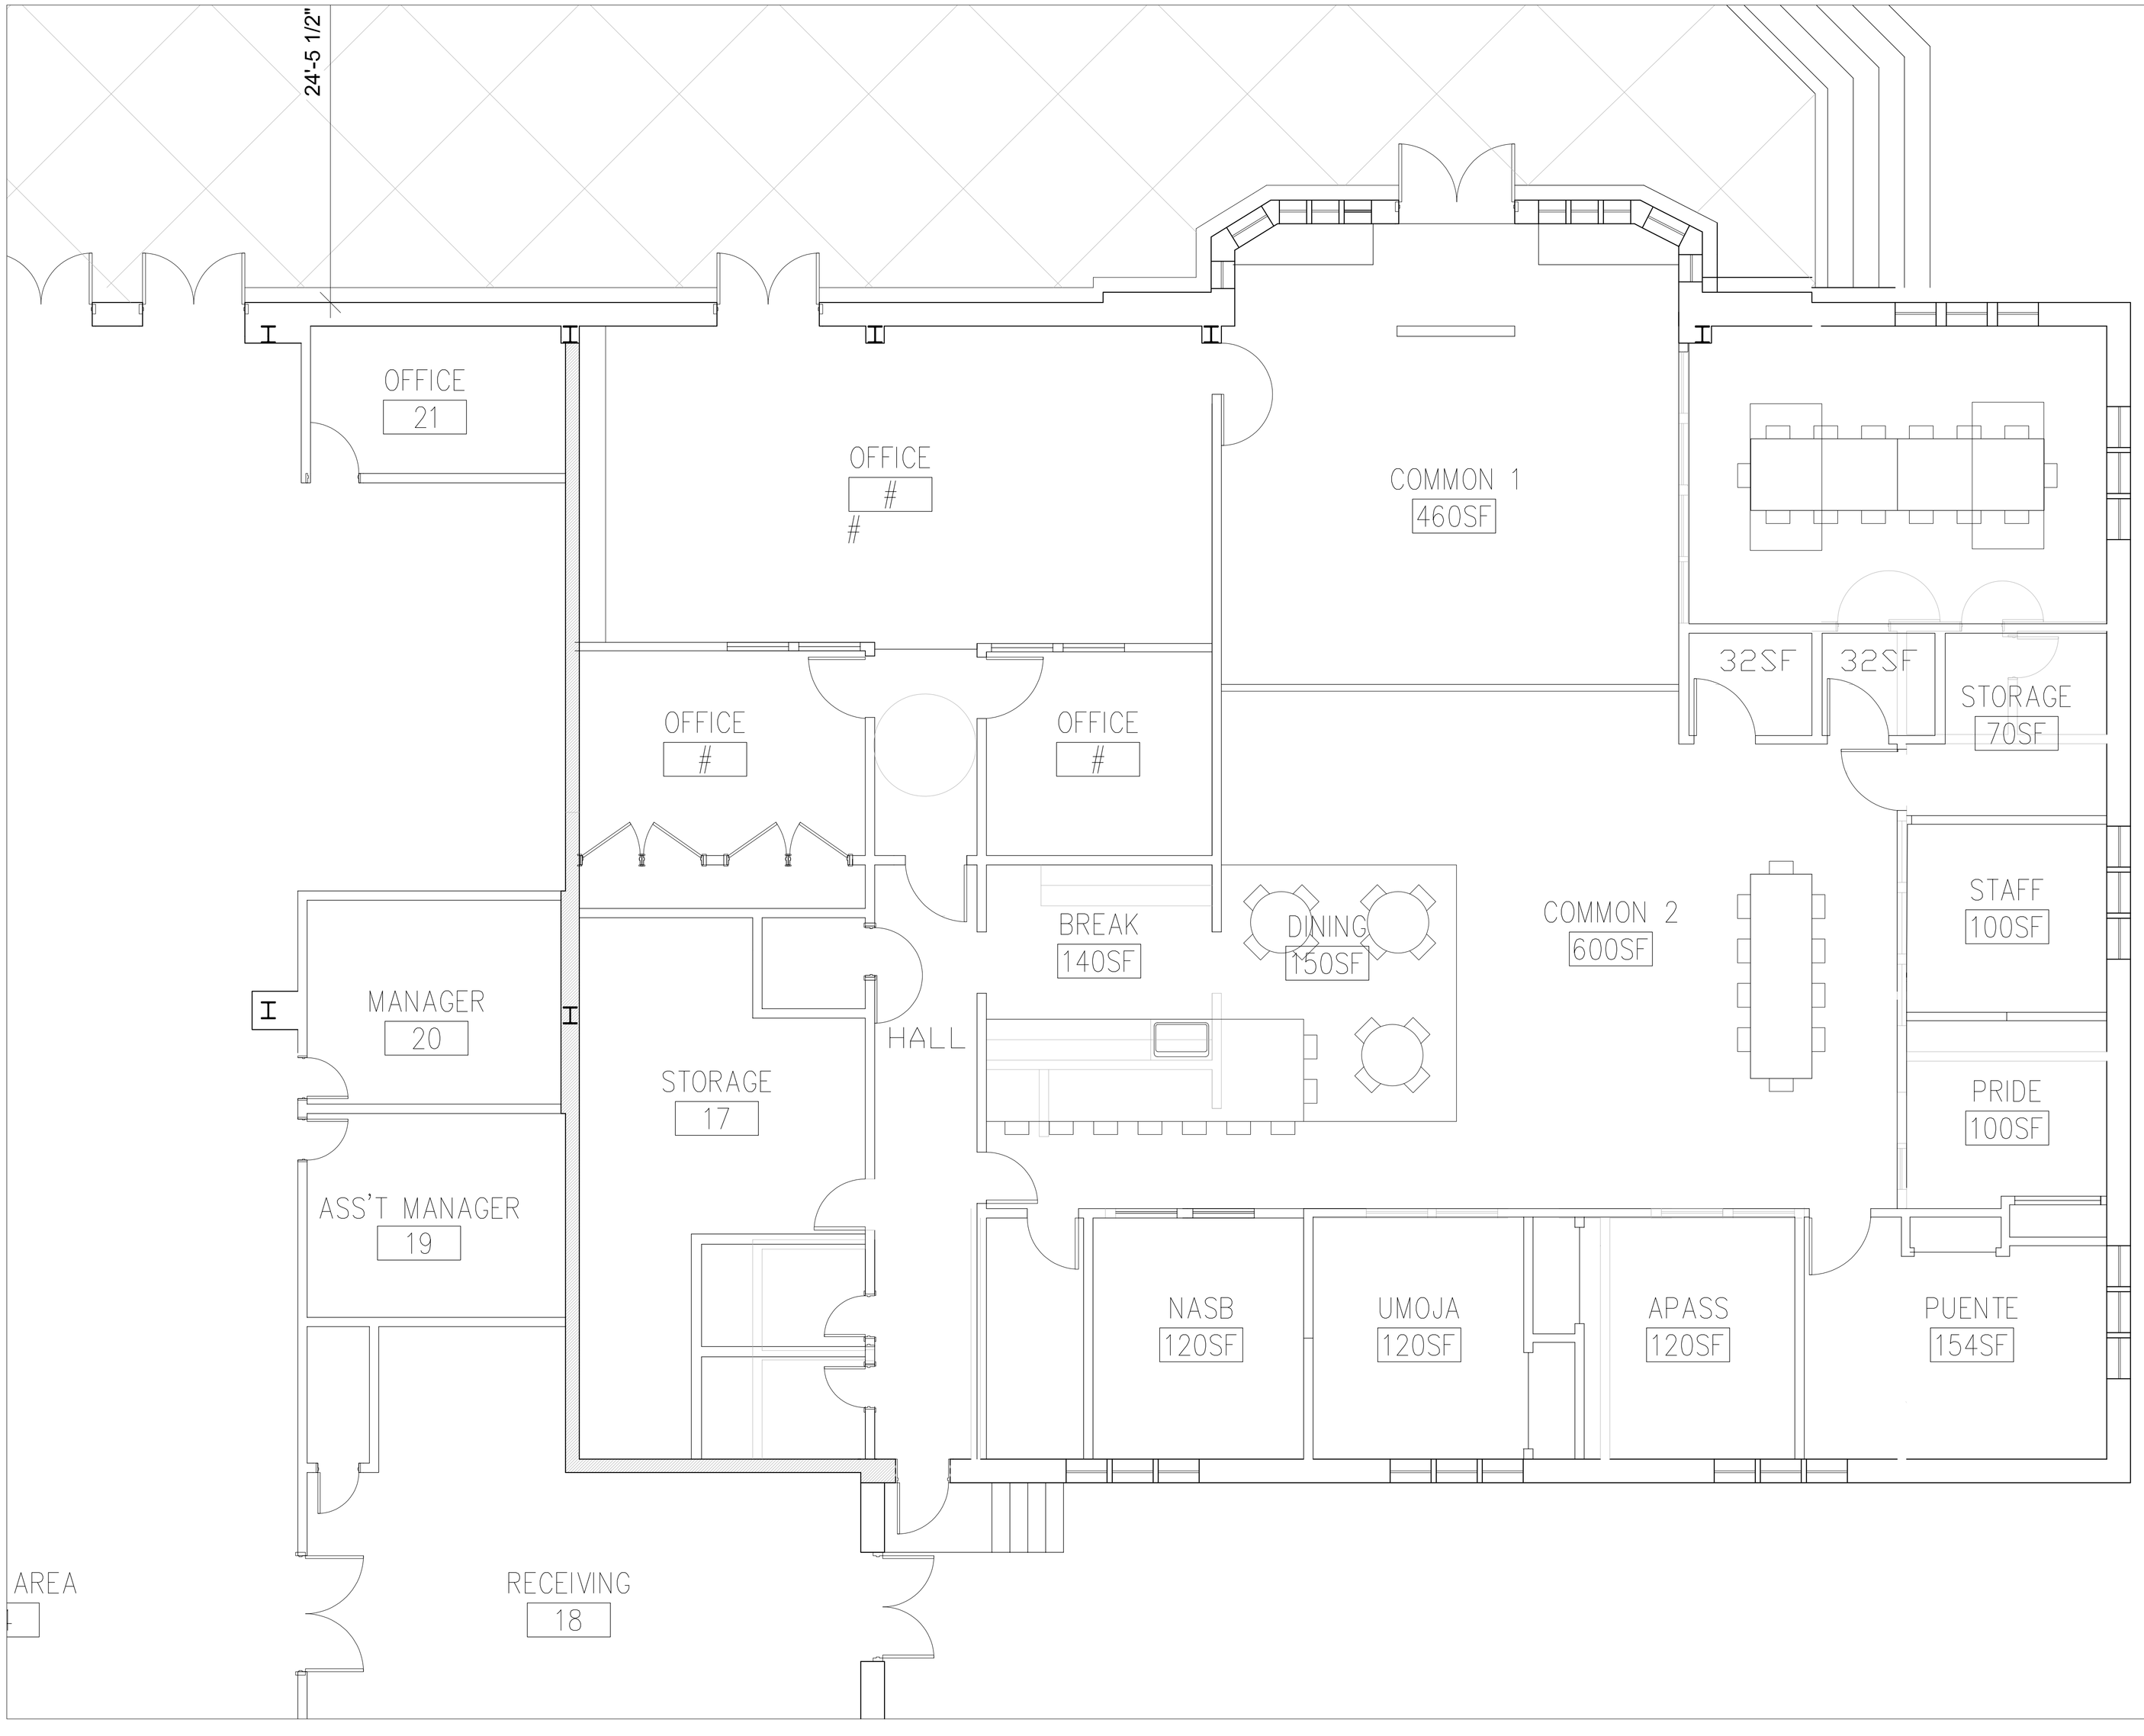

1 BUILDING PLAN

SCALE: 1/8"=1'-0"

OWNER:

Santa Rosa Junior College
Santa Rosa Campus
1501 Mendocino Avenue,
Santa Rosa, CA 95401

ARCHITECT:
CA ARCHITECTS
475 Gate Five Road, Suite 107
Sausalito, CA 94965
T 415.331.7655
F 415.331.7656

PROJECT:

Pioneer Hall

Santa Rosa Junior College

CONSULTANT TEAM:

STAMP

LICENSED ARCHITECT JOSHUA COHN C 23410 REN. 11-30-19 STATE OF CALIFORNIA

SHEET LEGEND:

ISSUE/REVISION:

NO:	DATE:	DESCRIPTION:

KEY PLAN:

SCALE:
DATE:
PROJECT NO:
PERMIT APPLICATION NO.:

BUILDING PLAN

A2.00